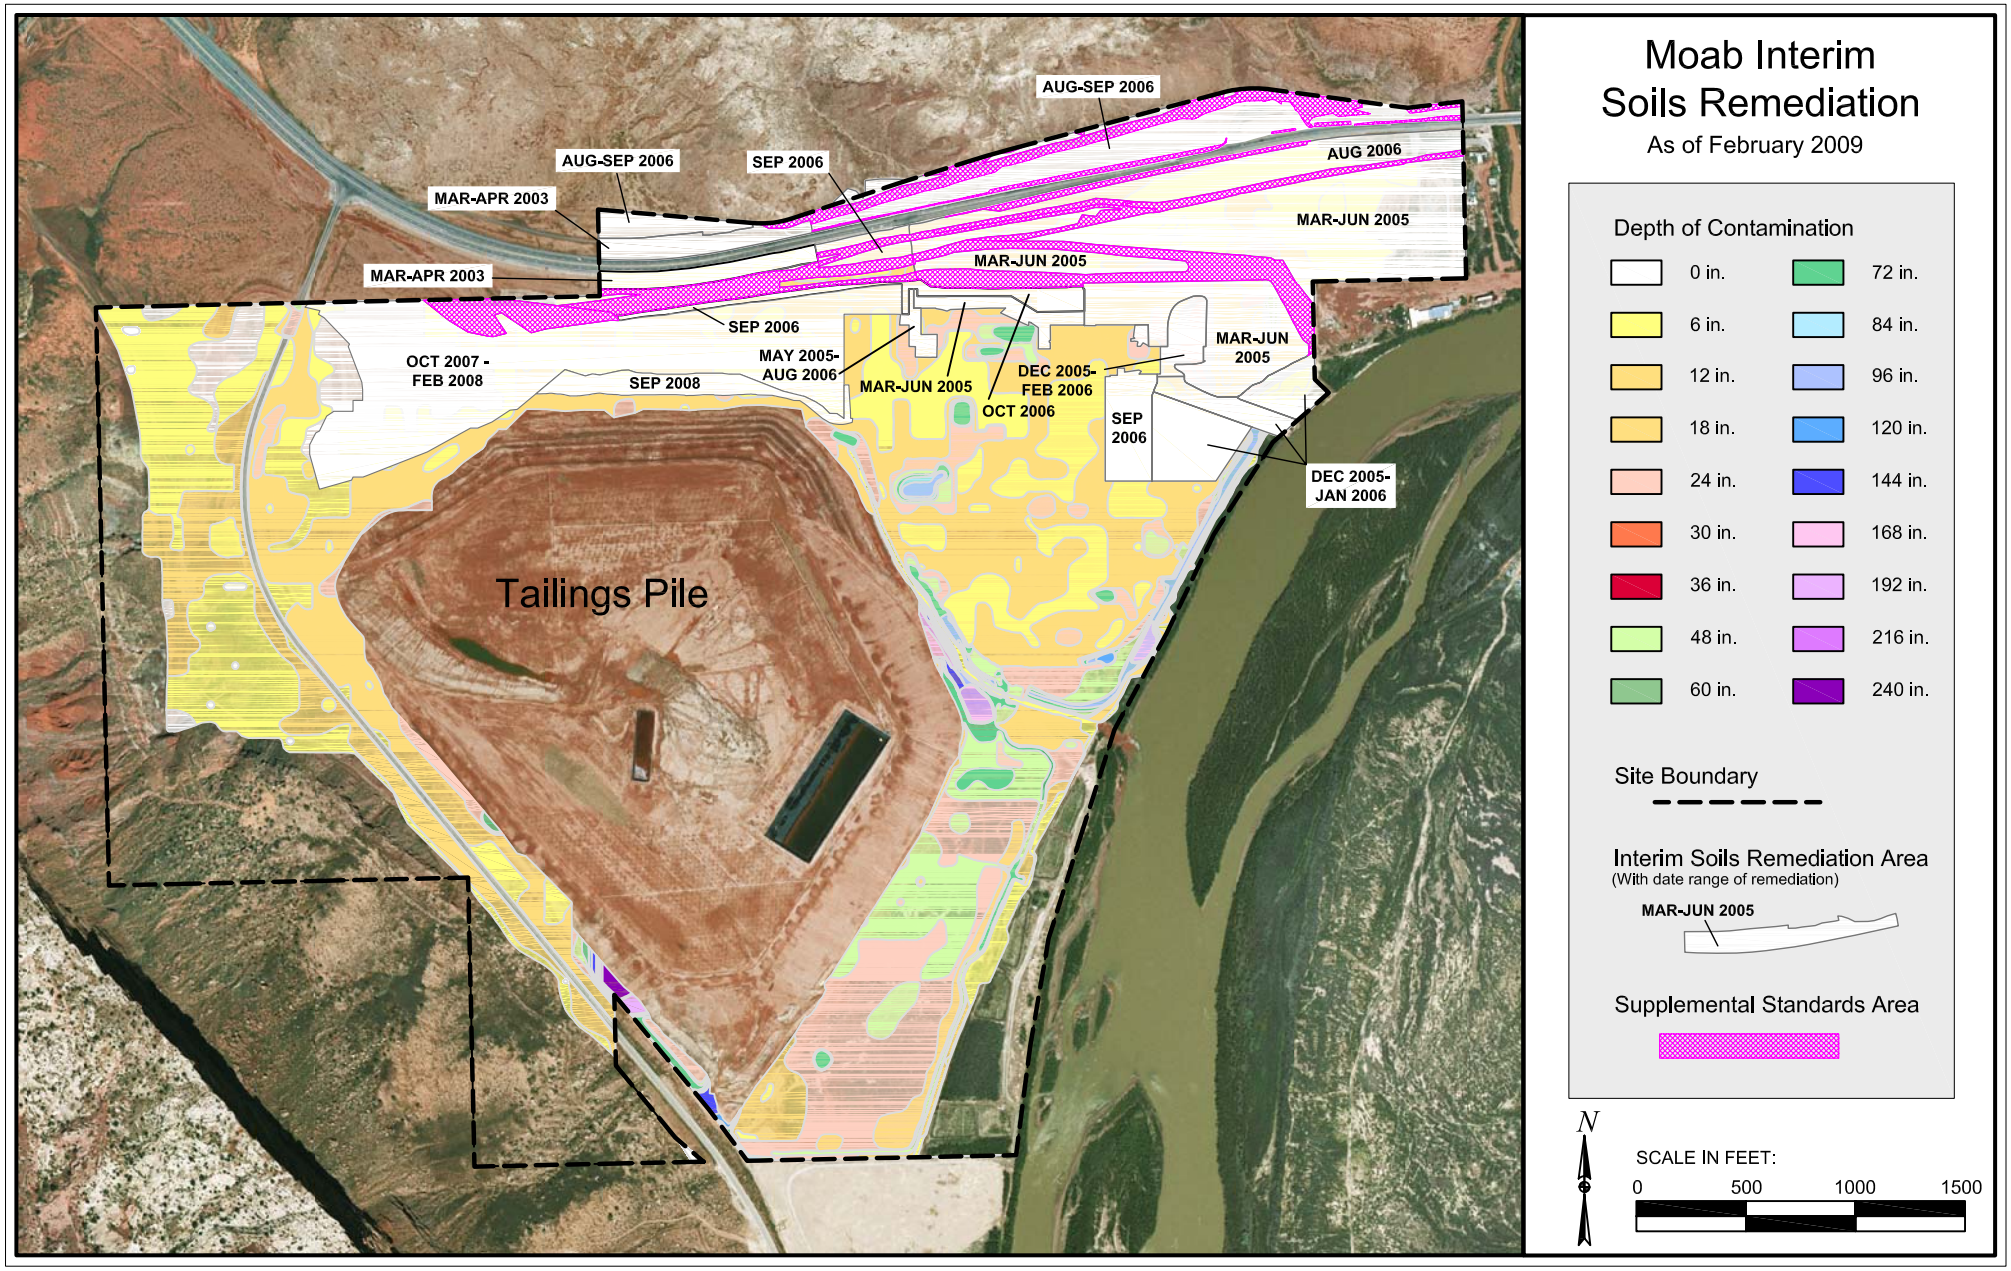
Moab Interim
Soils Remediation
As of February 2009
Depth of Contamination
0 in.
6 in.
12 in.
18 in.
24 in.
30 in.
36 in.
48 in.
60 in.
72 in.
84 in.
96 in.
120 in.
144 in.
168 in.
192 in.
216 in.
240 in.
Site Boundary
Interim Soils Remediation Area
(With date range of remediation)
MAR-JUN 2005
Supplemental Standards Area
N
SCALE IN FEET:
0
500
1000
1500
AUG-SEP 2006
AUG 2006
MAR-JUN 2005
AUG-SEP 2006
SEP 2006
MAR-APR 2003
MAR-APR 2003
MAR-JUN 2005
SEP 2006
OCT 2007 -
FEB 2008
SEP 2008
MAY 2005-
AUG 2006
MAR-JUN 2005
DEC 2005-
FEB 2006
OCT 2006
MAR-JUN
2005
SEP
2006
DEC 2005-
JAN 2006
Tailings Pile